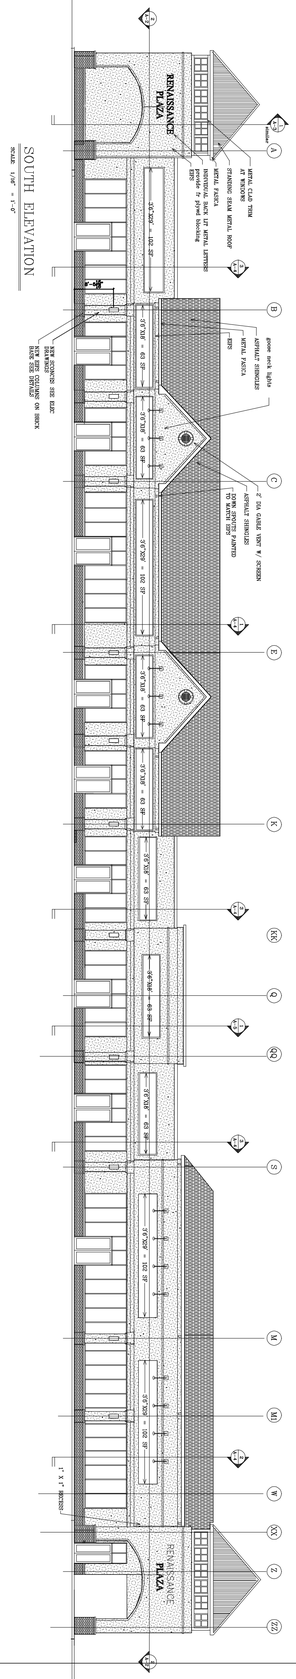

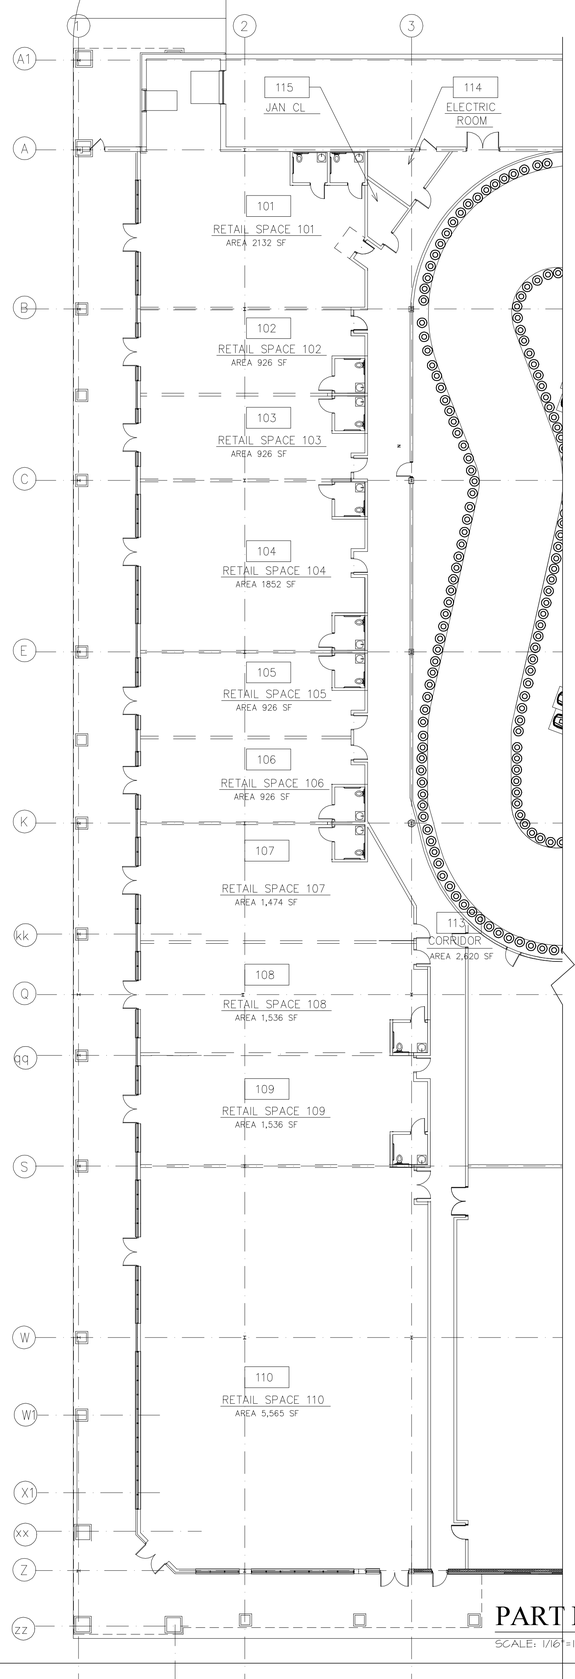

PART FLOOR PLAN

SCALE: 1/16"=1'-0"

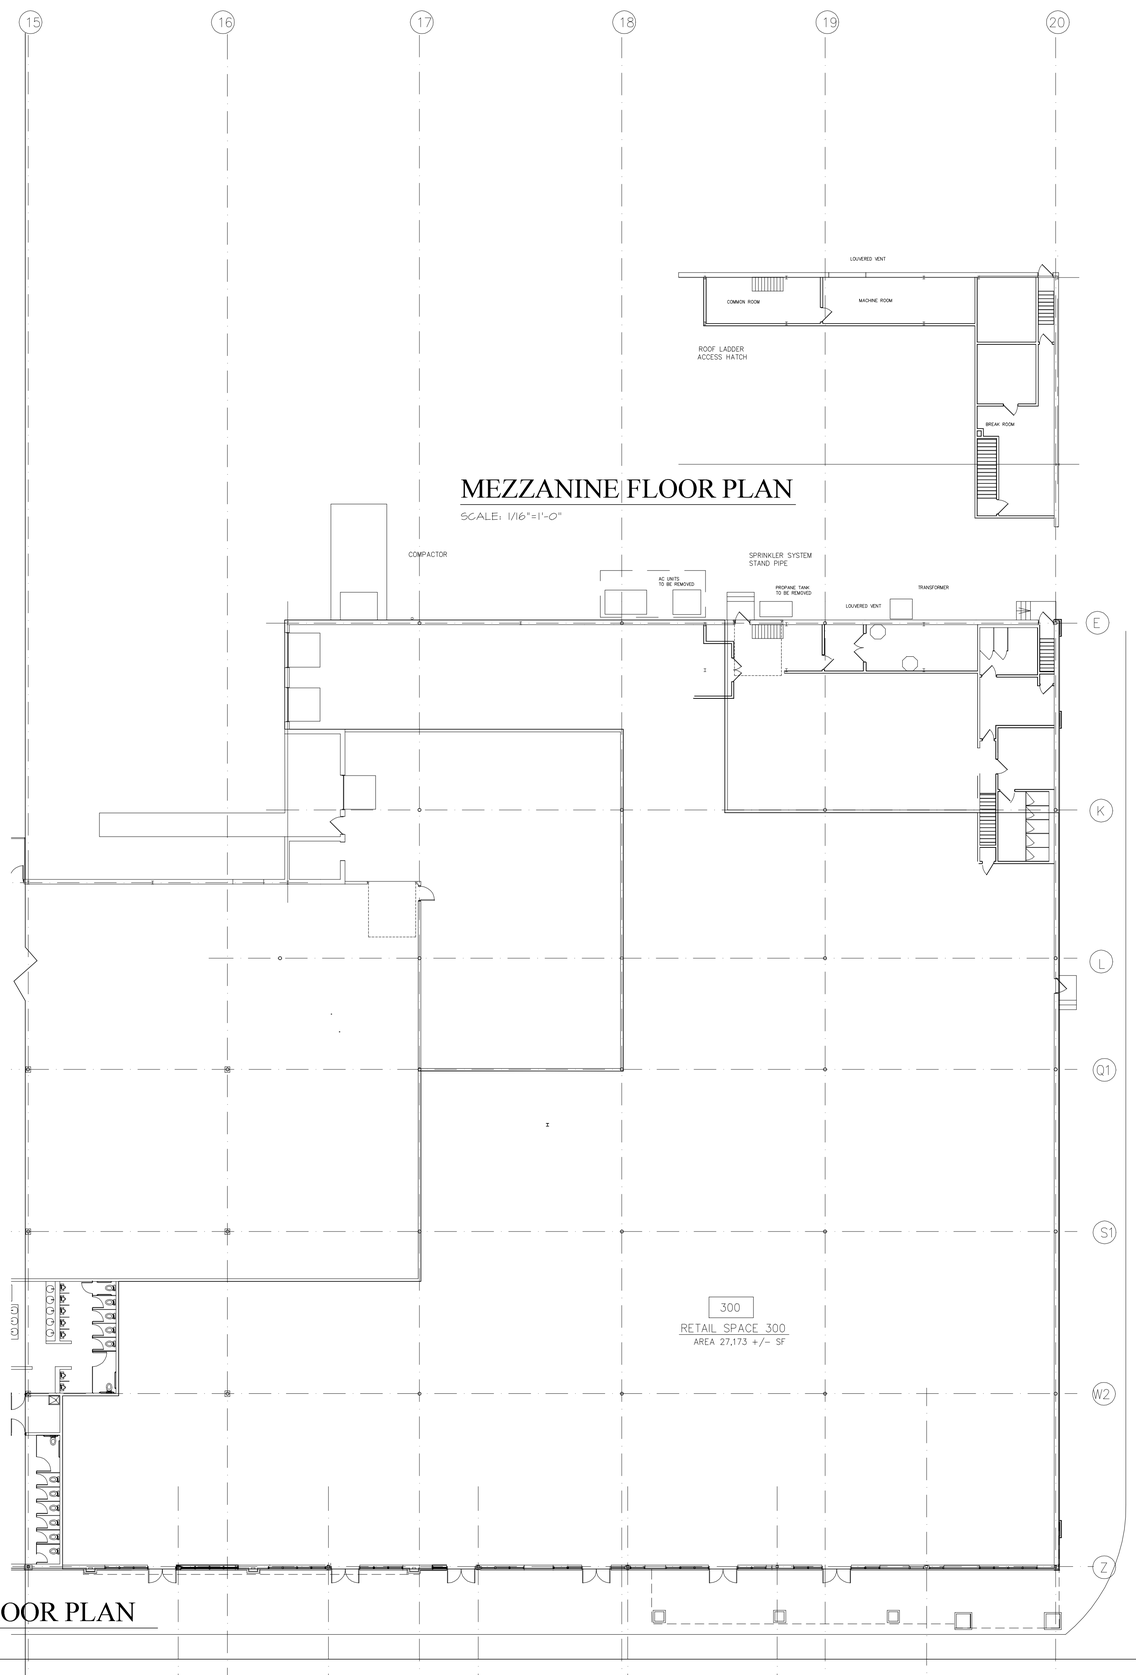

MEZZANINE FLOOR PLAN

SCALE: 1/16"=1'-0"

Contractor shall verify all field conditions and dimensions and be responsible for field fit and quantity of work. No allowances shall be made in behalf of the contractor for any error or neglect on his part. Drawings shall not be scaled.

This document and the ideas and designs incorporated herein, as an instrument of professional service, is the property of BUCKMAN ARCHITECTURAL GROUP, P.A. and is not to be used in whole or in part for any other project without the written authorization of BUCKMAN ARCHITECTURAL GROUP, P.A.

All rights reserved

© BUCKMAN ARCHITECTURAL GROUP, P.A.

DATE	REV	ISSUED
05/28/10		MARKETING
06/03/10		MARKETING REVISED
06/09/10		MARKETING REVISED
12/14/10		MARKETING REVISED

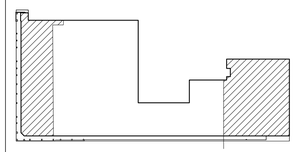

KEY PLAN

NTS

PROJECT NORTH

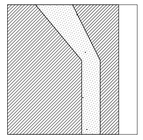

DAVID W. BUCKMAN, AIA, NCARB
LIC. NO. NJ11806

BUCKMAN ARCHITECTURAL GROUP, P.A.
Architecture • Space Planning • Interior Design

725 Federal Avenue Kenilworth, New Jersey 07033
Phone 908-241-3457 Fax 908-241-3459

PROJECT:

RENAISSANCE PLAZA
AT FREEHOLD
SCHANCK ROAD
FREEHOLD, NJ
BLOCK 70.1, LOTS 2, 2.02 & 3

DRAWING TITLE:

PART
FLOOR PLANS

DATE: 05/28/10	PROJECT NO.: 070202
SCALE: AS SHOWN	SHEET NO.: M-1
DRAWN BY: LAT	
CHECKED BY: LAT	2 OF 12

PLOT DATE: 10-30-101 PLOT TIME: 12:18 PM
PATH\NAME: J:\MISCELLANEOUS\SHEETS.dc3